
ph3
architecture & design

[contact details:]


PH3 BRISTOL
DOCUMENT STUDIOS,
64 PENNYWELL ROAD,
BRISTOL,
BS5 0TG.
t; 0117 911 5458

e; mail@ph3design.co.uk
w; www.ph3design.co.uk

[notes:]

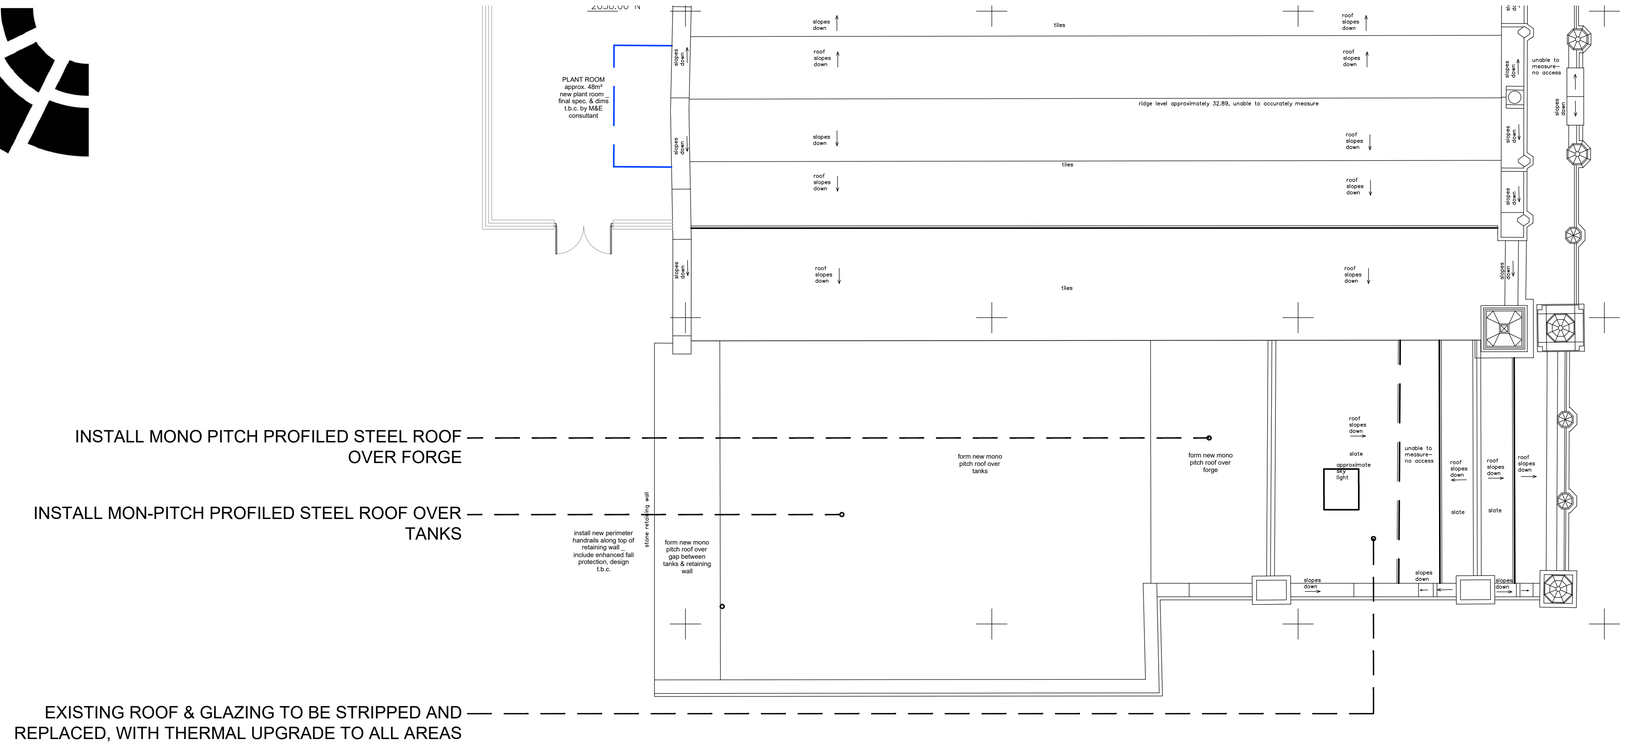

PROPOSED TANK ROOM LEVEL PLAN - scale 1:100

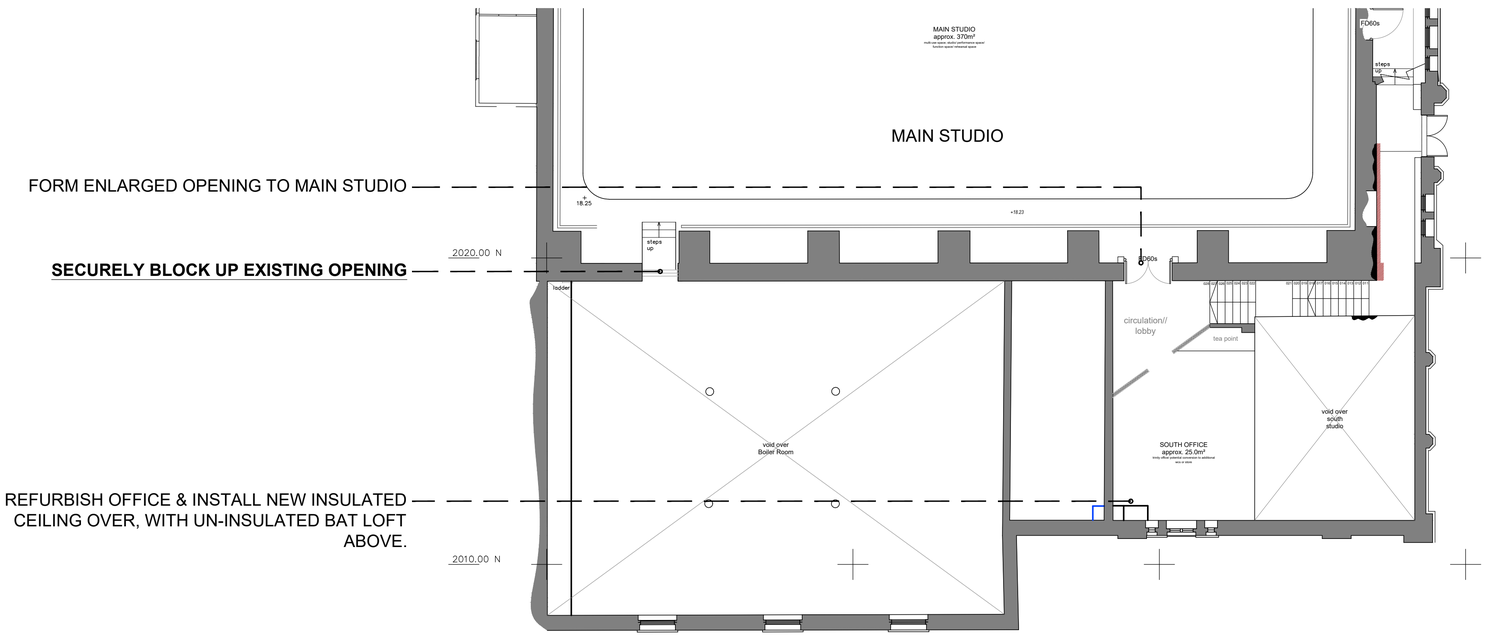

PROPOSED SOUTH WING OFFICE LEVEL PLAN- scale 1:100

[project info.]

project title:
PROPOSED WORKS TO SOUTH WING AT:
JACOBS WELLS BATHS

drawing title:
PROPOSED MAIN TOILETS & TANK ROOM LEVEL PLANS

drawing issue:
COST DISCUSSION ONLY/
~~*PLANNING/ BUILDING REGS/ CONSTRUCTION*~~

a:11.10.23:project info updated to JWB
b:16.1.26:layout updates to consultation feedback
c:16.2.26:plant room plan amended
d:28.8.26:phase 2 cost updates

drawing number: revision: d
ph3_013_025_105

date:
28.08.2026

[scale bar]
10.0 15.0 20.0 30.0 40.0 50.0

[scale:]
1:100@a1


[contact details:]

PH3 BRISTOL
DOCUMENT STUDIOS,
64 PENNYWELL ROAD,
BRISTOL,
BS5 0TG.
t; 0117 911 5458

e; mail@ph3design.co.uk
w; www.ph3design.co.uk

[notes:]

EXISTING SPRUNG FLOOR AND STRUCTURE BELOW TO BE STRIPPED AND FULLY REPLACED WITH HIGH QUALITY LAMINATED SPRUNG FLOOR ON NEW STRUCTURAL SUPPORTS _ STRUCTURE TO ENGINEER'S DETAILS

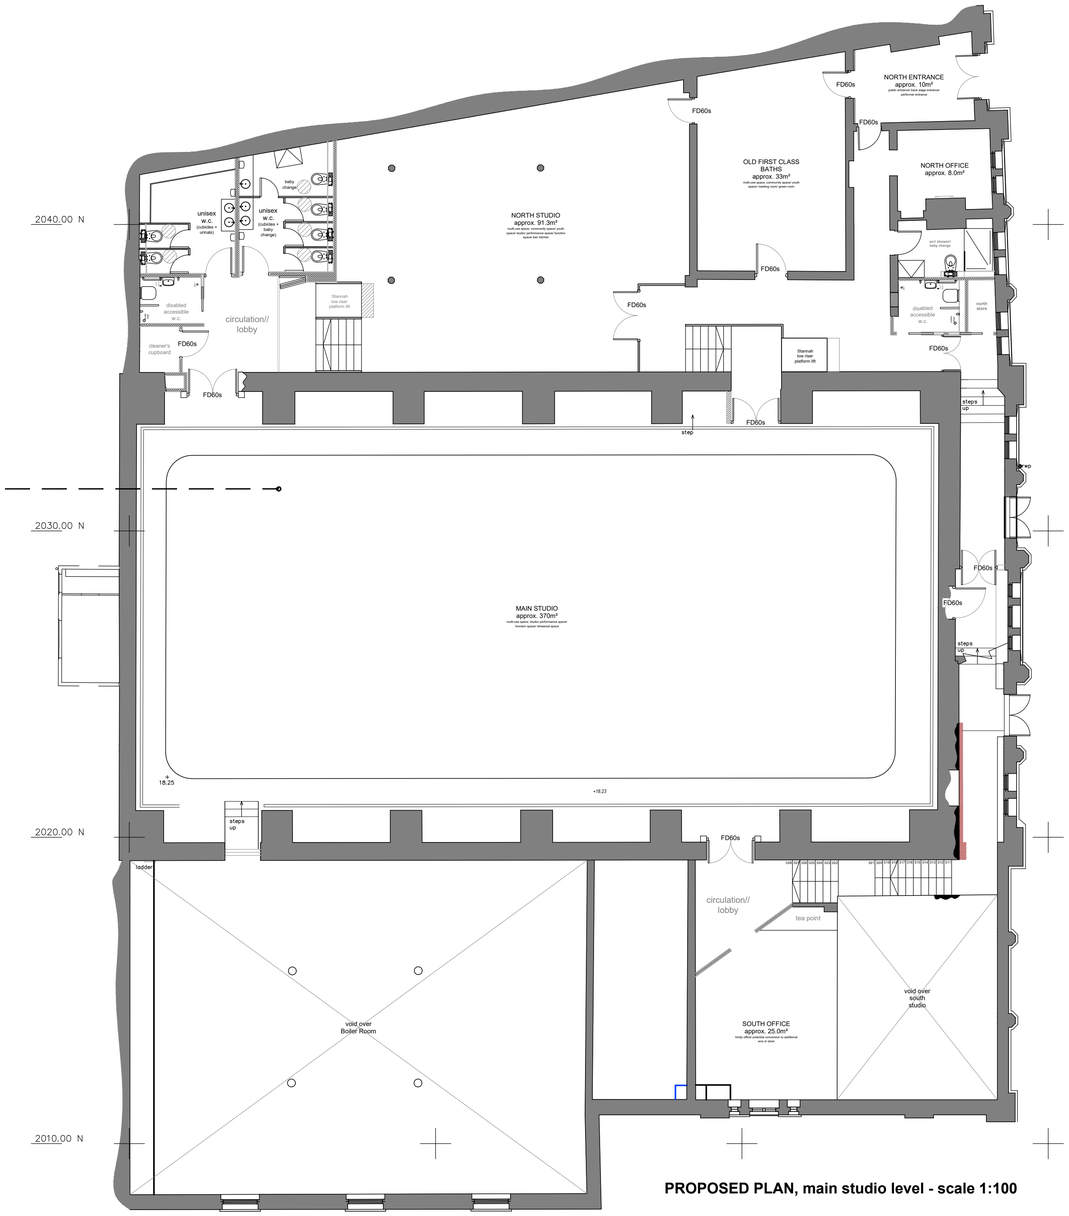

PROPOSED PLAN, main studio level - scale 1:100

[project info.]

project title:
PROPOSED WORKS TO SOUTH WING AT:
JACOBS WELLS BATHS

drawing title:
PROPOSED
MAIN STUDIO LEVEL PLAN

drawing issue:
COST DISCUSSION ONLY/
~~*PLANNING/ BUILDING REGS/ CONSTRUCTION*~~

a:11.10.23:project info updated to JWB
b:16.1.26:layout updates to consultation feedback
c:16.2.26:plant room shown on upper level
d:28.8.26:phase 2 cost updates

drawing number: revision: **d**
ph3_013_025_108

date:
28.08.2026

[scale bar]
10.0 15.0 20.0 30.0 40.0 50.0

[scale:]
1:100@a1

ph3

architecture & design

[contact details:]

PH3 BRISTOL
DOCUMENT STUDIOS,
64 PENNYWELL ROAD,
BRISTOL,
BS5 0TG.
t; 0117 911 5458

e; mail@ph3design.co.uk
w; www.ph3design.co.uk


[notes:]

STRIP-OUT KEY


DENOTES SECTIONS OF EXISTING WALLS / PARTITIONS TO BE REMOVED

DENOTES DOORS / FITTINGS ETC. TO BE REMOVED


DENOTES SECTIONS OF FLOOR TO BE REMOVED

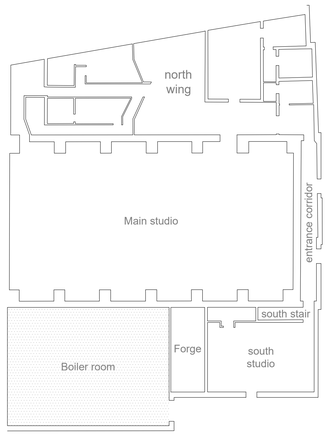


overall floor plan - scale 1:200

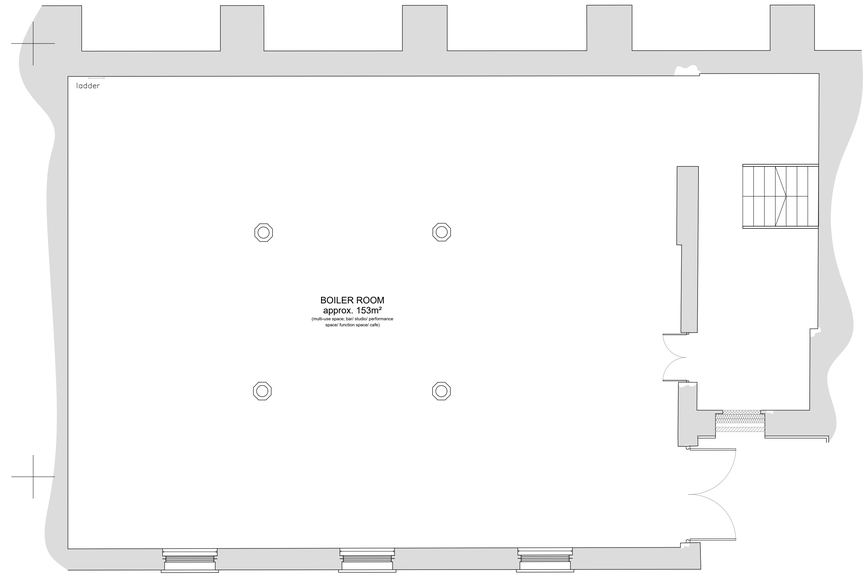


BOILER ROOM_DEMOLITION// STRIP-OUT_PLAN - scale 1:50

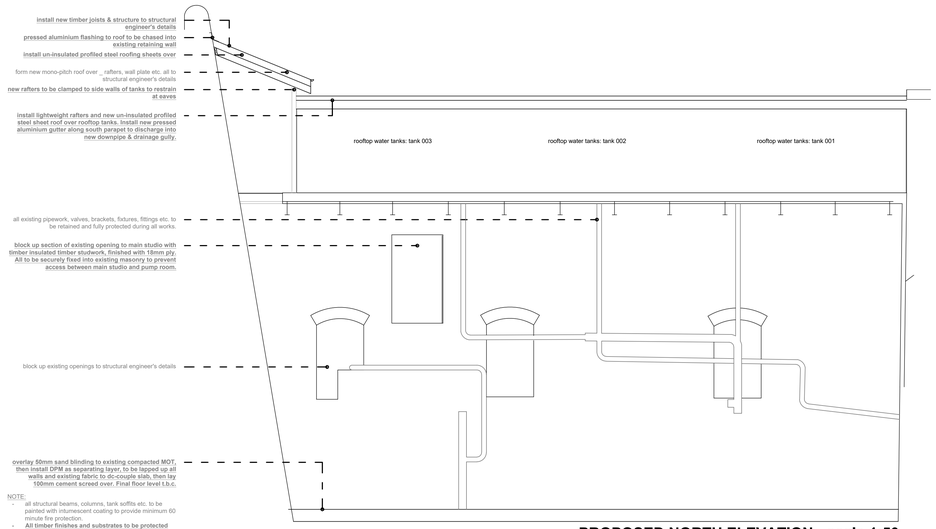


PROPOSED NORTH ELEVATION - scale 1:50

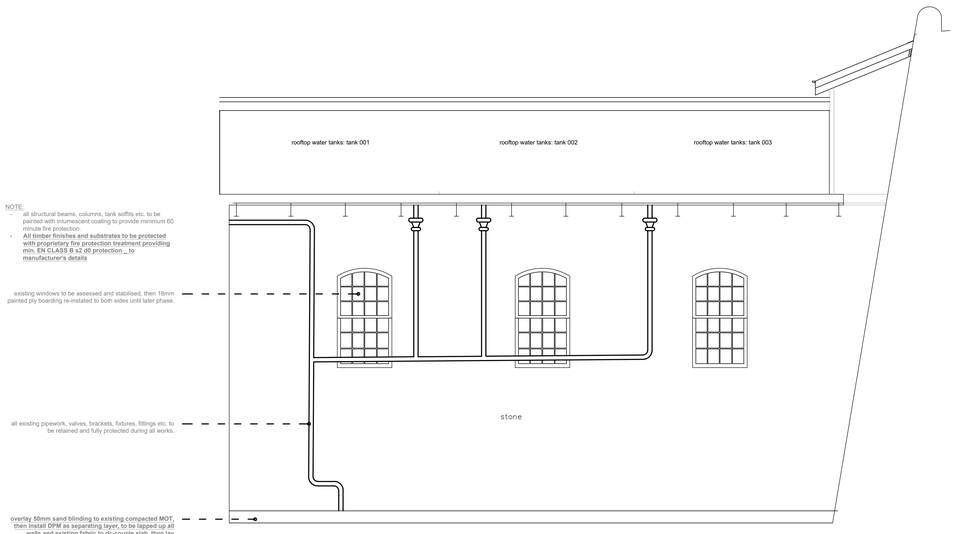

PROPOSED SOUTH ELEVATION - scale 1:50

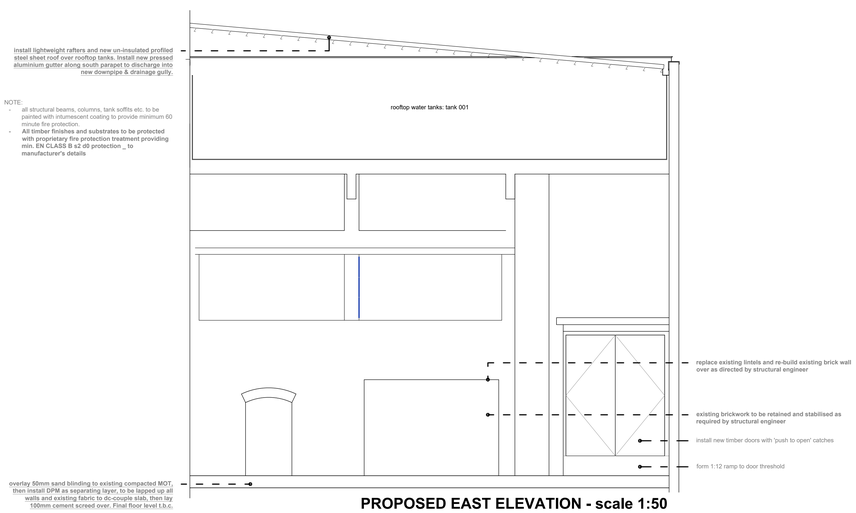

PROPOSED EAST ELEVATION - scale 1:50

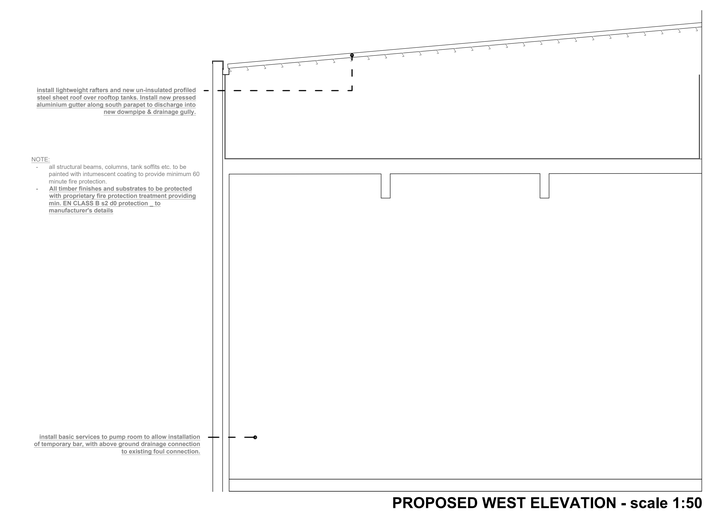

PROPOSED WEST ELEVATION - scale 1:50

[project info.]

project title:
PROPOSED WORKS AT:
JACOBS WELLS BATHS, BS8 1DX

drawing title:
BOILER ROOM LEVEL
PLAN & ROOM ELEVATIONS

drawing issue:
COST DISCUSSION ONLY/
PLANNING/ BUILDING REGS/ CONSTRUCTION

a:28.8.26:phase 2 cost updates

drawing number: ph3_013_025_360 (revision a)

date: 28.08.2026

[scale bar]
1.0 2.0 3.0 4.0 5.0 10.0 15.0 20.0 30.0
47.5

[scale:]
1:50@a0

ph3

architecture & design

[contact details:]

PH3 BRISTOL
DOCUMENT STUDIOS,
64 PENNYWELL ROAD,
BRISTOL,
BS5 0TG.
t; 0117 911 5458

e; mail@ph3design.co.uk
w; www.ph3design.co.uk


[notes:]

STRIP-OUT KEY


DENOTES SECTIONS OF EXISTING WALLS / PARTITIONS TO BE REMOVED

DENOTES DOORS / FITTINGS ETC. TO BE REMOVED


DENOTES SECTIONS OF FLOOR TO BE REMOVED

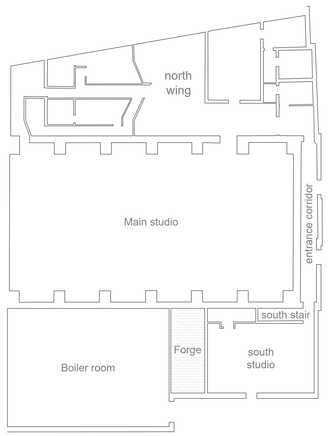


overall floor plan - scale 1:200

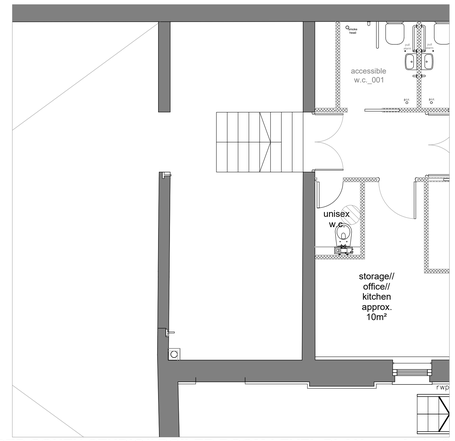


PROPOSED SOUTH STUDIO// BOILER ROOM LEVEL PLAN - scale 1:50

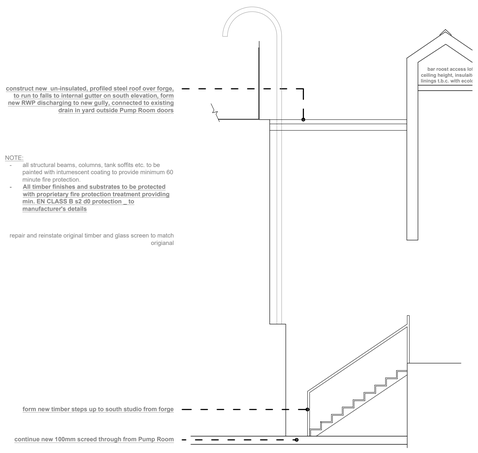


PROPOSED NORTH ELEVATION _ scale 1:50

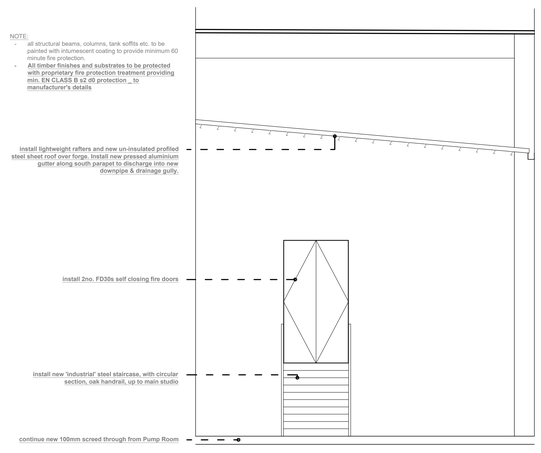

PROPOSED EAST ELEVATION _ scale 1:50

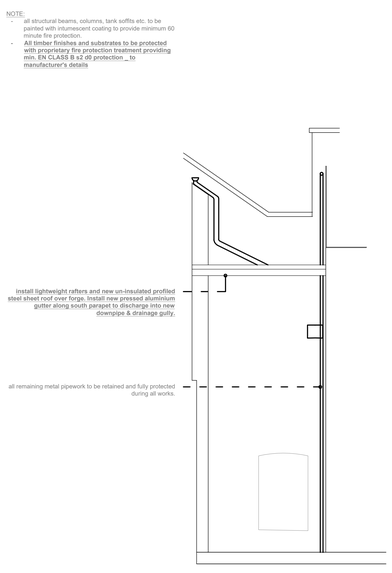

PROPOSED SOUTH ELEVATION _ scale 1:50

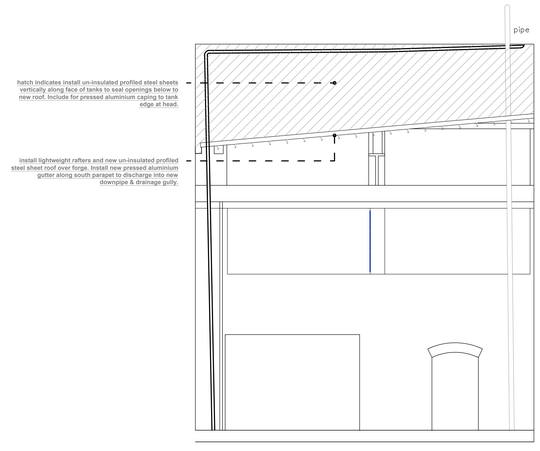

PROPOSED WEST ELEVATION _ scale 1:50

[scale bar]
1.0
2.0
3.0
4.0
5.0
10.0
15.0
20.0
30.0
47.5

[project info.]

project title:
PROPOSED WORKS AT:
JACOBS WELLS BATHS, BS8 1DX

drawing title:
BOILER ROOM LEVEL
PROPOSED PLAN & ROOM ELEVATIONS

drawing issue:
COST DISCUSSION ONLY/
PLANNING/ BUILDING REGS/ CONSTRUCTION

a:28.8.26:phase 2 cost updates

drawing number: ph3_013_025_361 (revision: a)

date: 28.08.2026

[scale:] 1:50@a0


ph3
architecture & design

[contact details:]


PH3 BRISTOL
DOCUMENT STUDIOS,
64 PENNYWELL ROAD,
BRISTOL,
BS5 0TG.
t; 0117 911 5458

e; mail@ph3design.co.uk
w; www.ph3design.co.uk

[notes:]

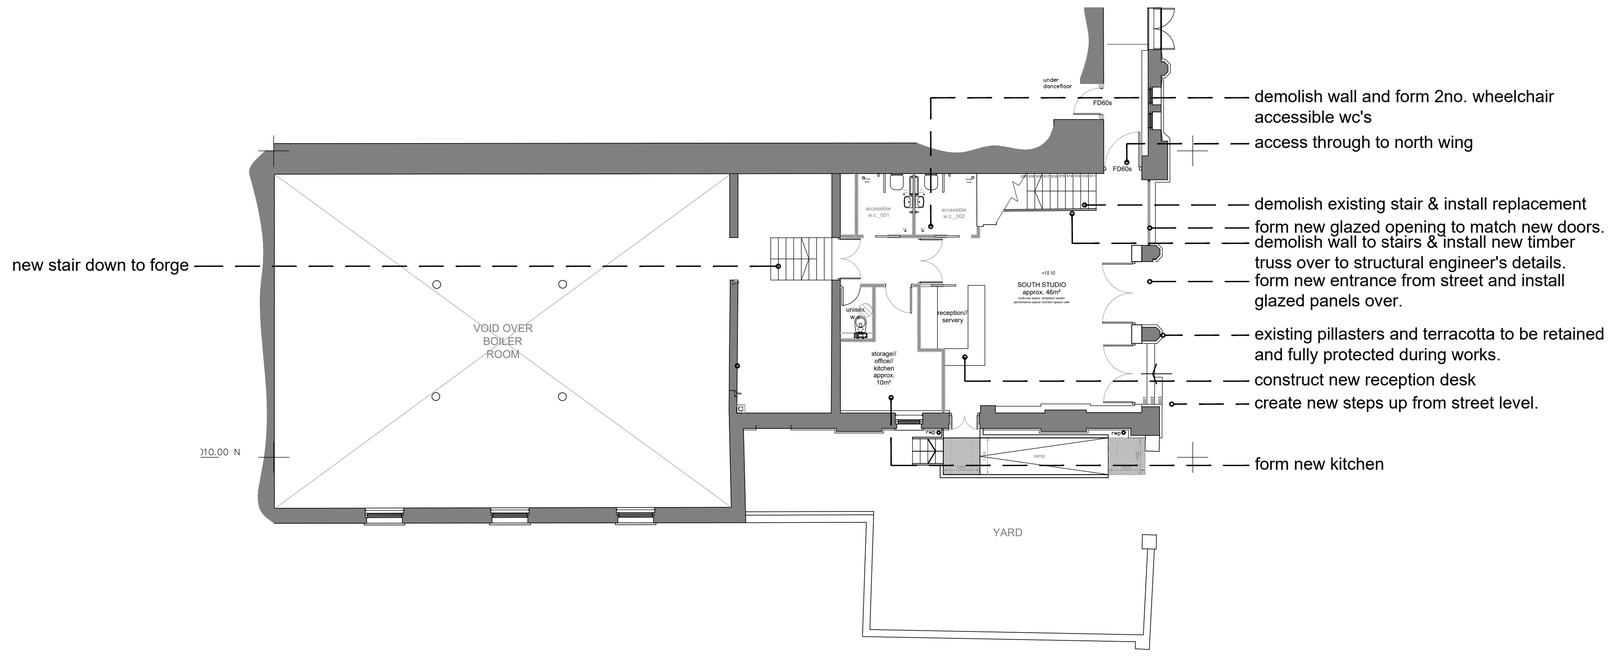

PROPOSED SOUTH STUDIO LEVEL PLAN - scale 1:100

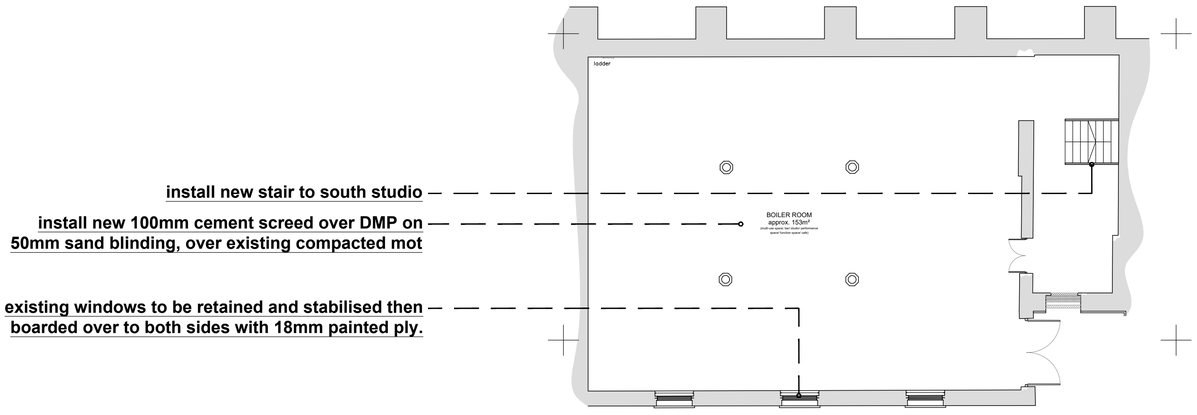

PROPOSED PUMP ROOM LEVEL PLAN- scale 1:100

[scale bar]
10.0
15.0
20.0
30.0
40.0
50.0

[project info.]

project title:
PROPOSED WORKS TO SOUTH WING AT:
JACOBS WELLS BATHS

drawing title:
PROPOSED PUMP ROOM & ENTRANCE LEVEL PLANS

drawing issue:
COST DISCUSSION ONLY/
PLANNING/ BUILDING REGS/ CONSTRUCTION

a:11.10.23:project info updated to JWB
b:16.1.26:layout updates to consultation feedback
C:28.8.26:phase 2 cost changes

drawing number: revision C
ph3_013_025_104

date:
28.08.2026

[scale:]
1:100@a1